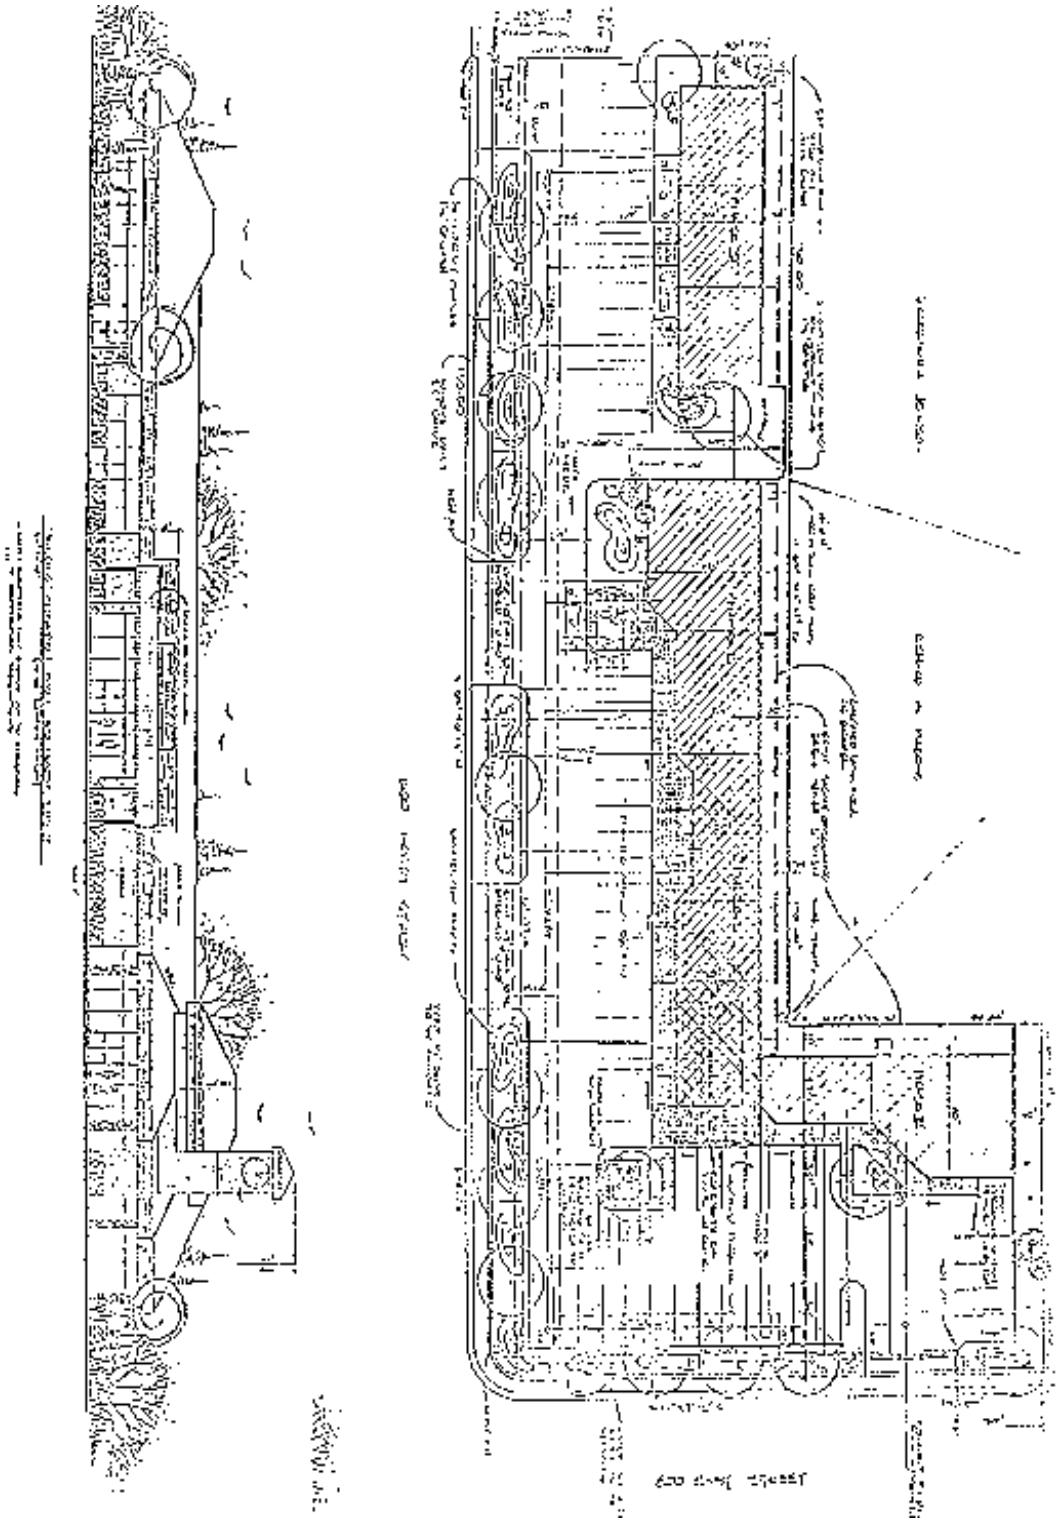

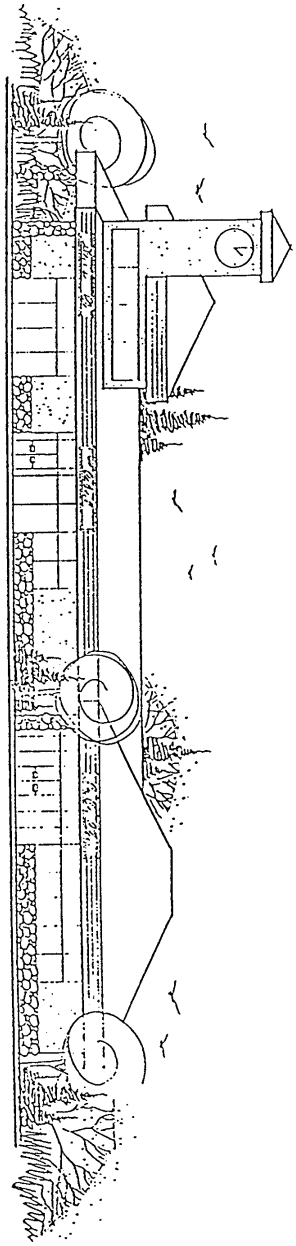

BUILDING ELEVATION FROM 800 EAST STREET
1/8"=1'-0"
NOTE: FOR MATERIALS & DIMENSIONS SEE SHEET 1.

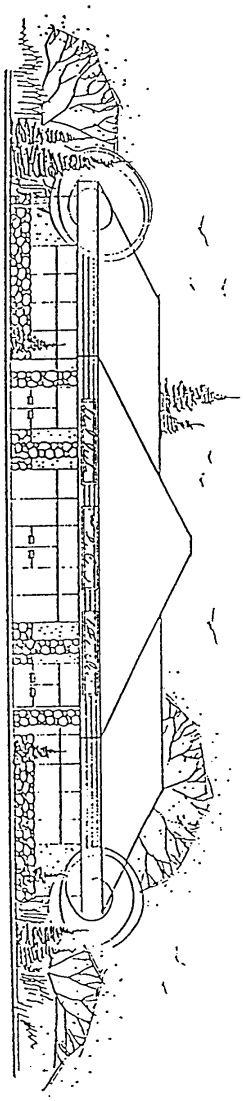

MUSIC HALL BUILDING ELEVATION FROM 800 NORTH STREET
1/8"=1'-0"
NOTE: FOR MATERIALS & DIMENSIONS SEE SHEET 1