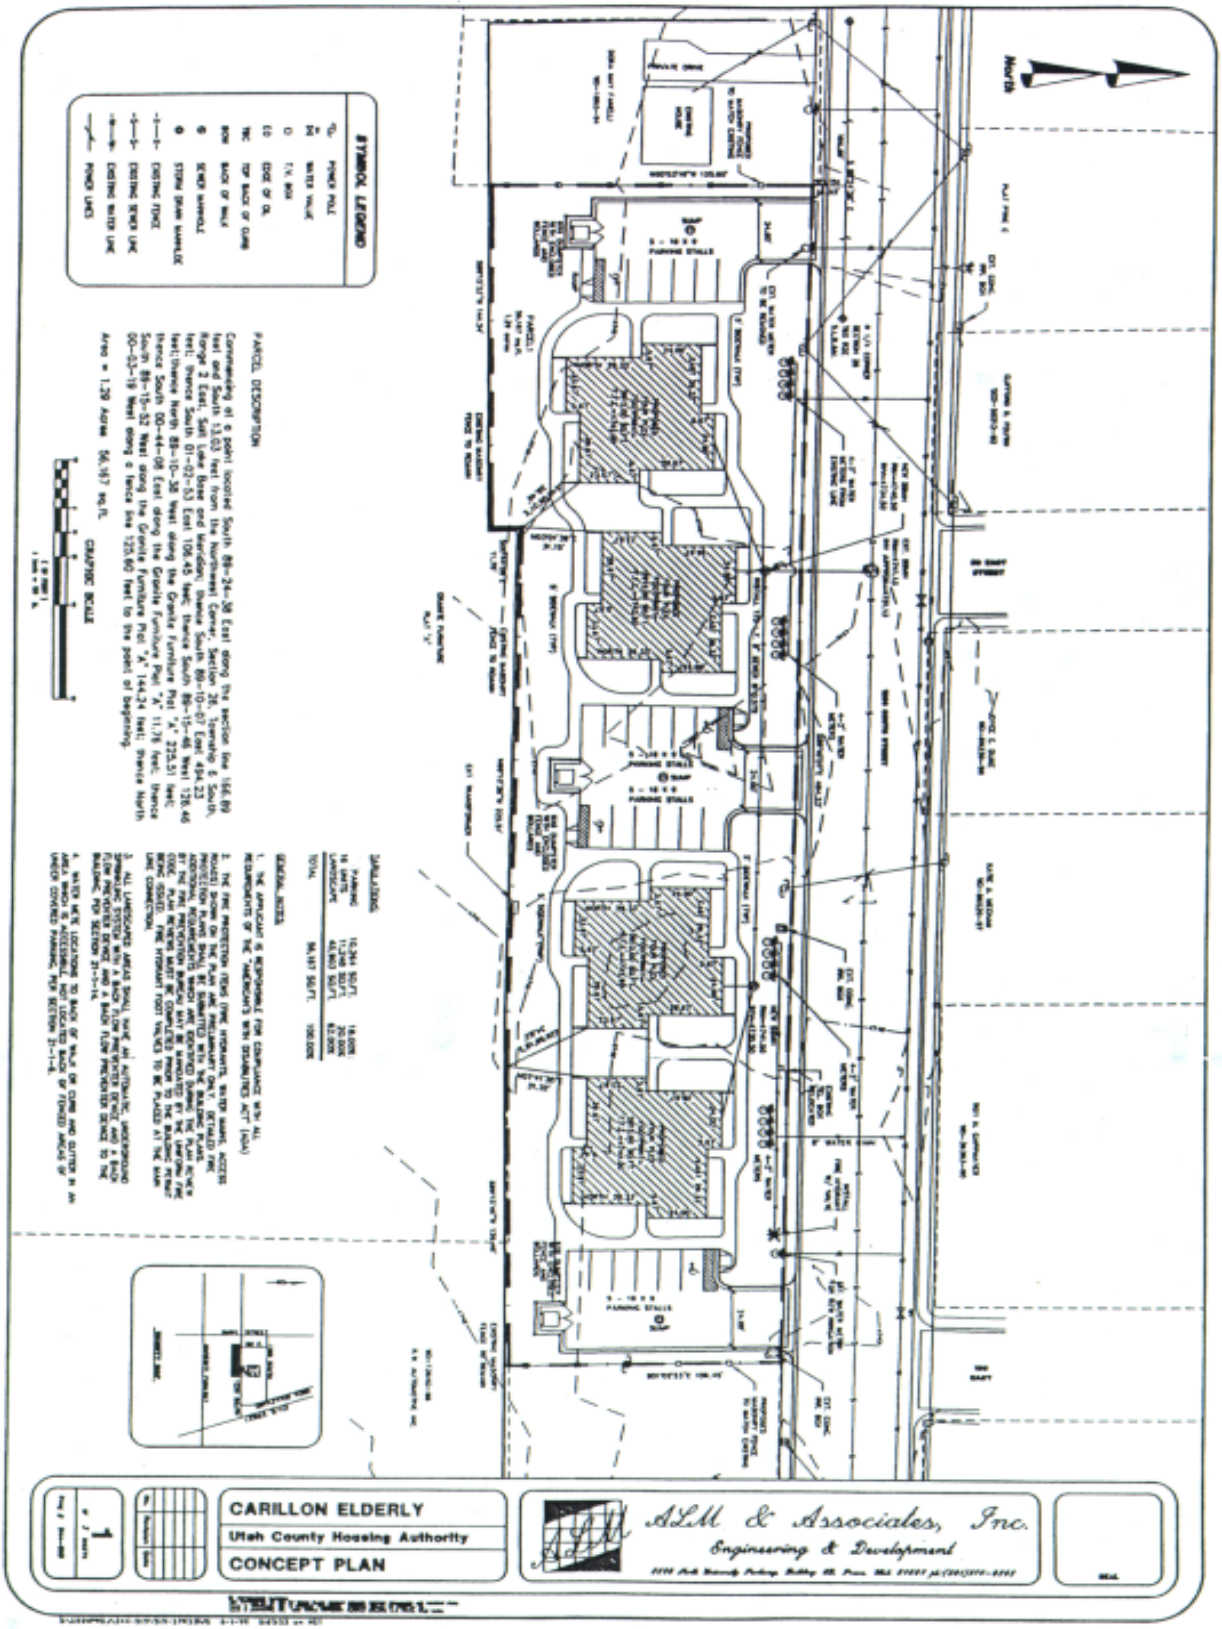
SYMBOL LEGEND
POWER POLE
WATER VALVE
TV BOX
EDGE OF OIL
TBC TOP BACK OF CURB
BOW BACK OF WALK
SEWER MANHOLE
STORM DRAIN MANHOLE
EXISTING FENCE
EXISTING SEWER LINE
EXISTING WATER LINE
POWER LINES
PARCEL DESCRIPTION
GENERAL NOTES
CARILLON ELDERLY
Utah County Housing Authority
CONCEPT PLAN
ALM & Associates, Inc.
Engineering & Development