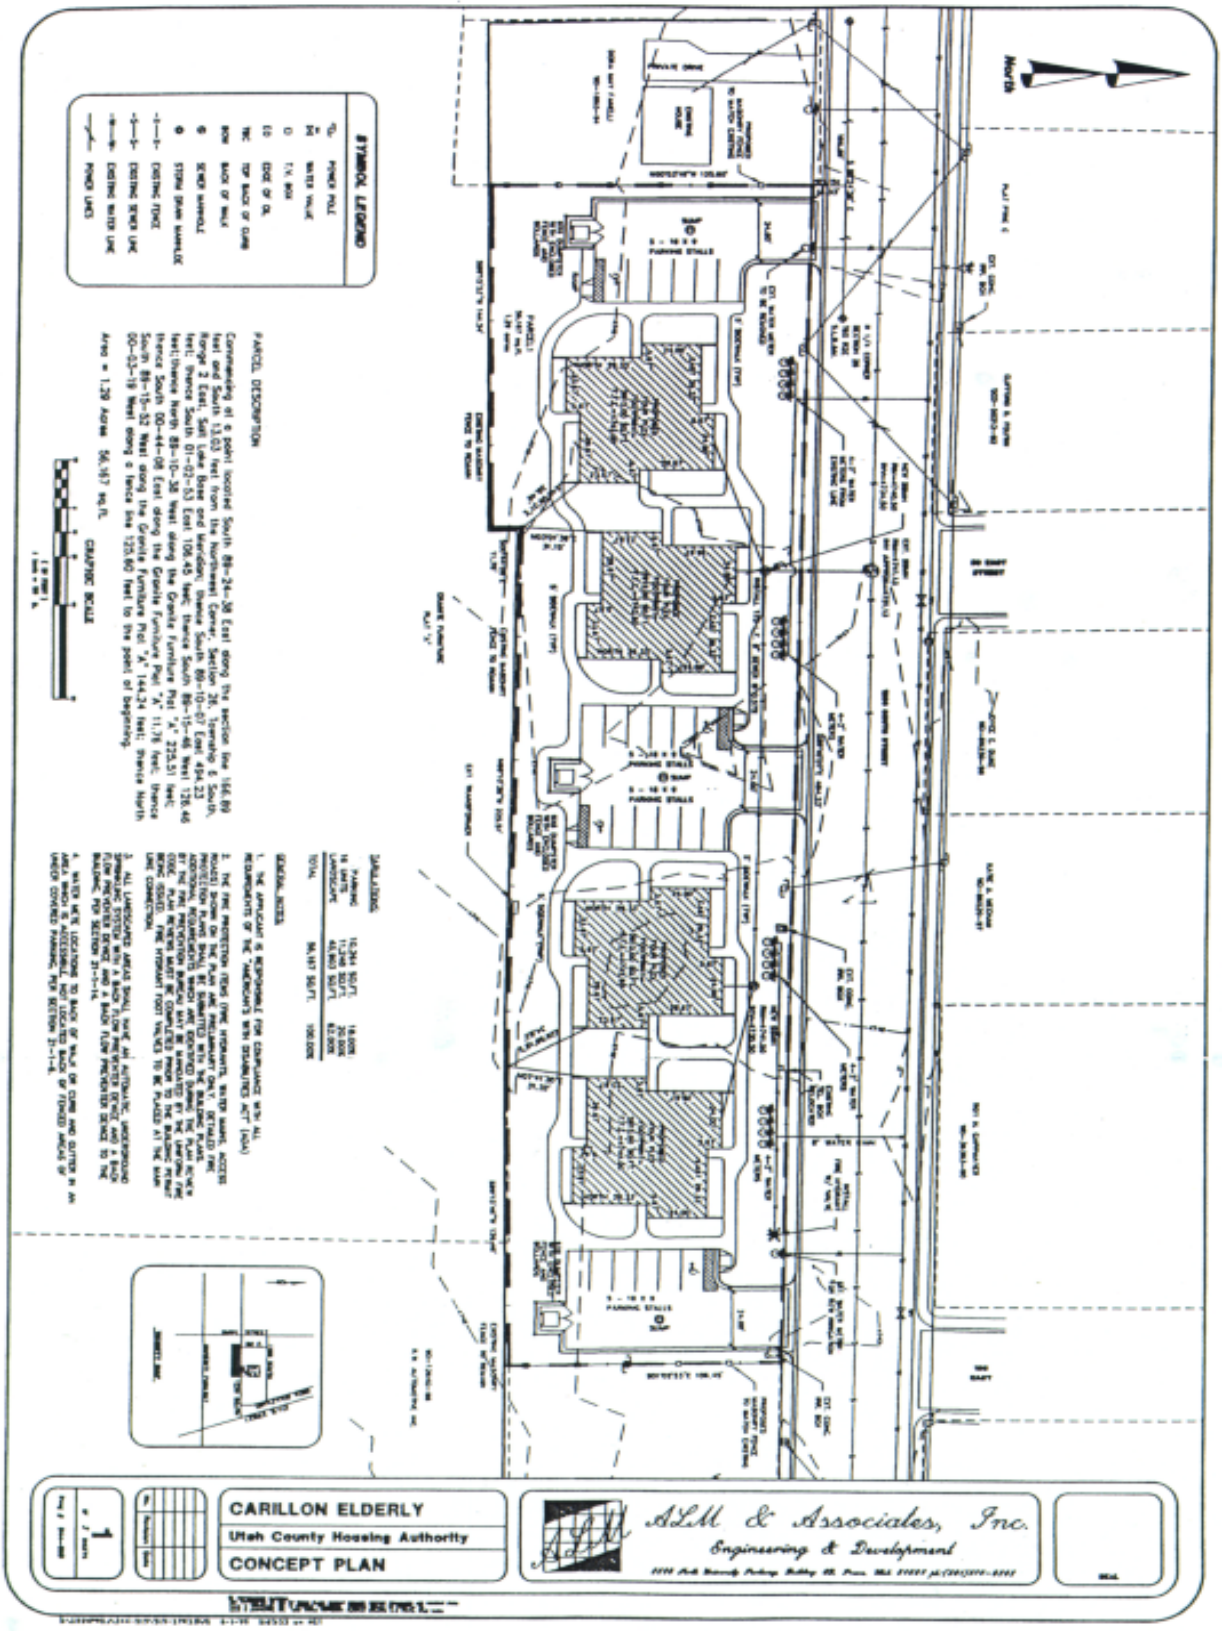
CARILLON ELDERLY
Utah County Housing Authority
CONCEPT PLAN
ALM & Associates, Inc.
Engineering & Development